


PA-SHT 2 EV 6

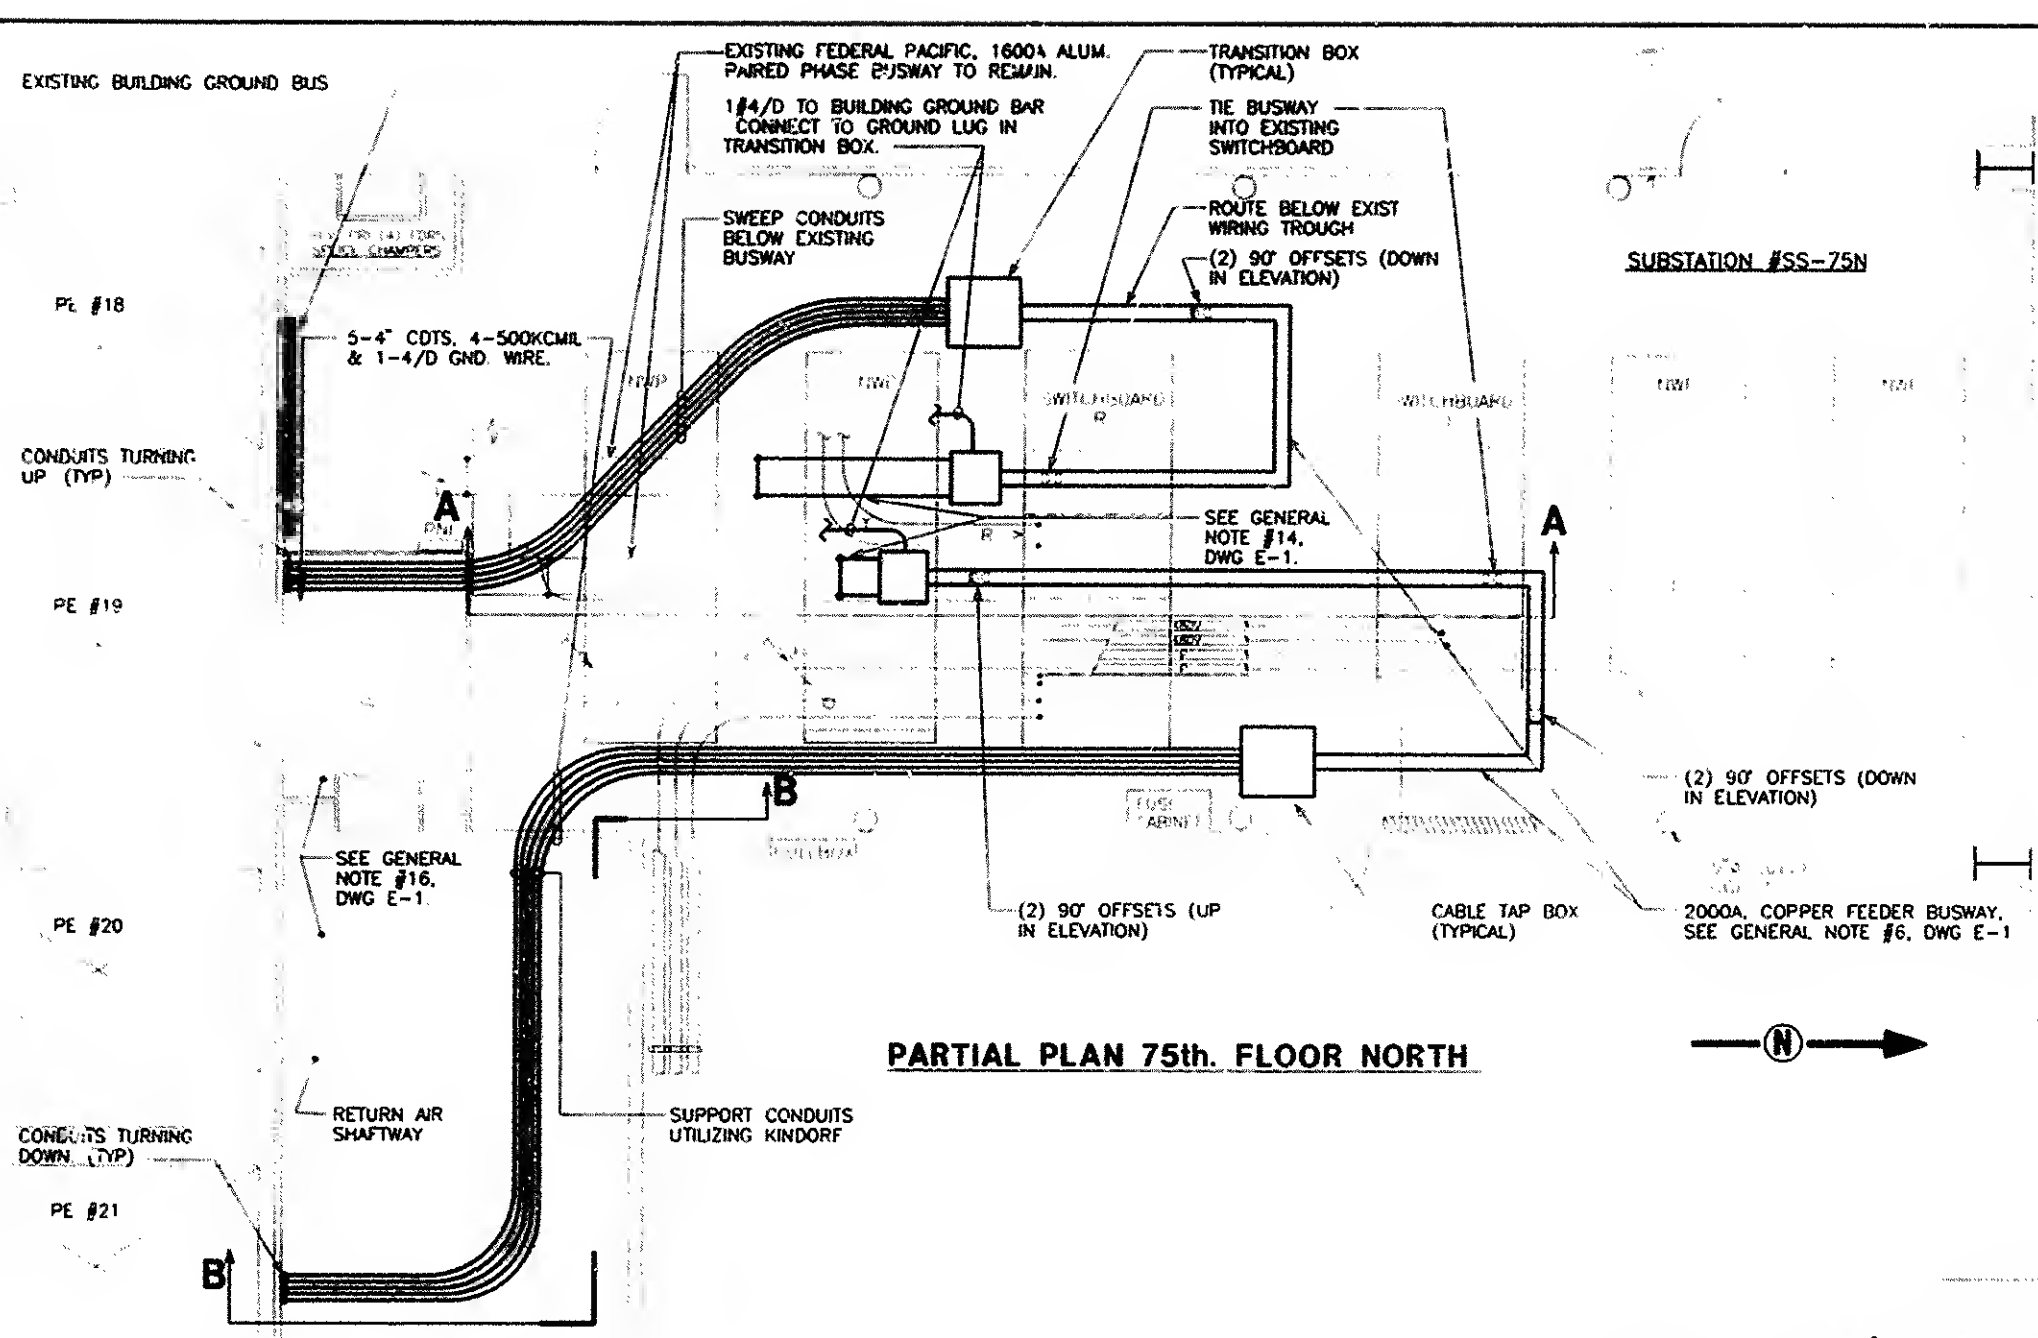

- NOTES:**
1. SEE DRAWING E-1 FOR BUSWAY SCHEDULE.
 2. TRANSFORMERS & SWITCHBOARDS WILL BE

PARTIAL PLAN 75th. FLOOR NORTH

